SECTION VII

Section VII
Phase 1, Phase 2, and Phase 3 Construction Sequence

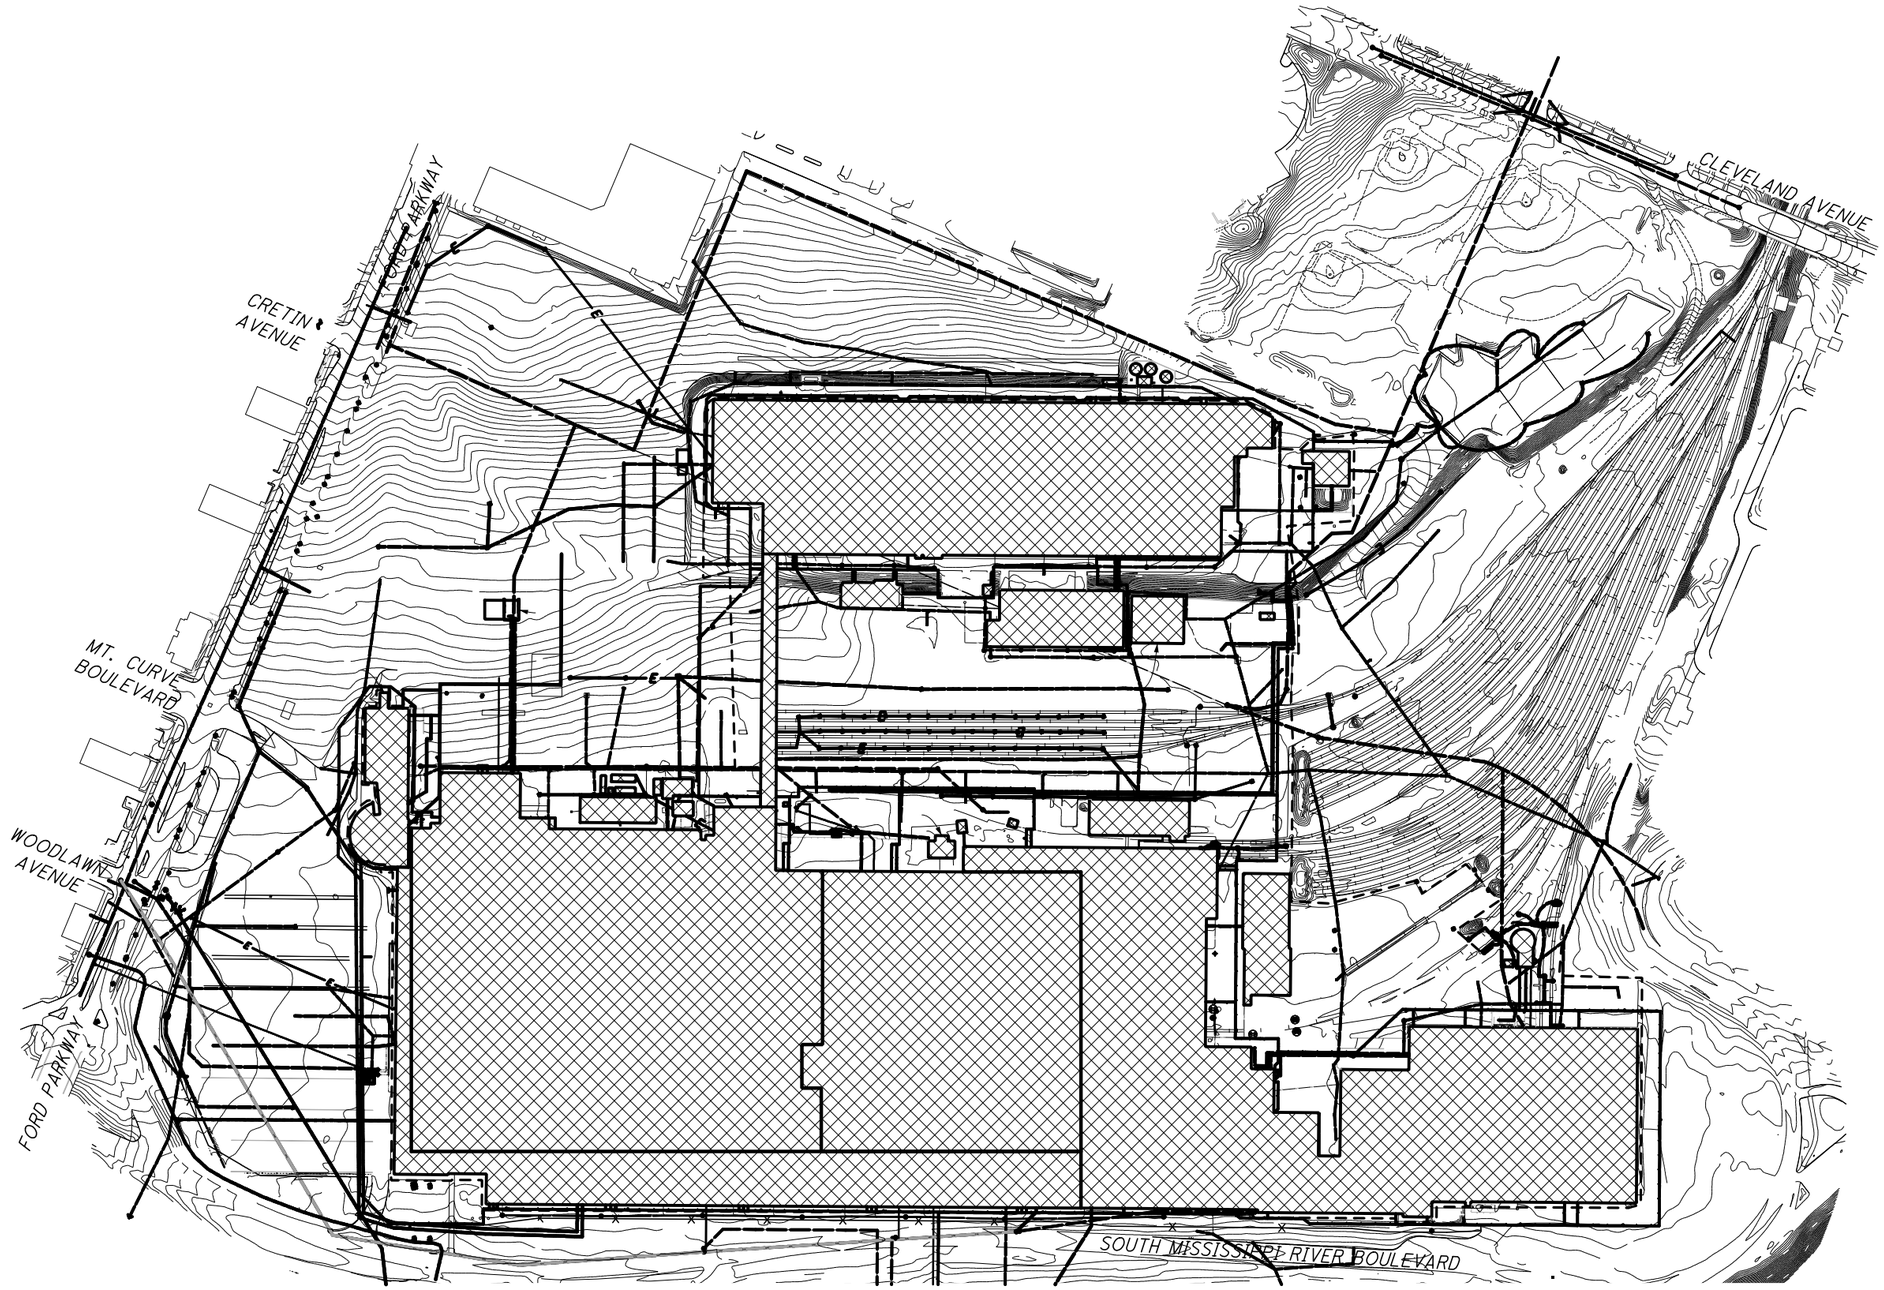

FORDLAND

The Mannik & Smith Group, Inc.

Civil Engineering, Surveying and Environmental Consulting

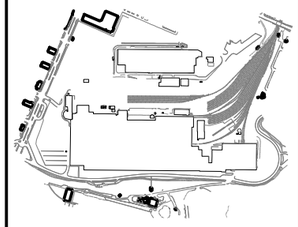

KEY PLAN

NO.	DATE	BY	DESCRIPTION
1	9/11/12	SAM	SITE PLAN SUBMITTAL
2			
3			

PROJECT
TWIN CITIES ASSEMBLY PLANT
SAINT PAUL, MINNESOTA

PHASE 1
BUILDING DEMOLITION

1/6

LEGEND

BUILDING TO BE DEMOLISHED

MSG

GRAPHIC SCALE

0' 75' 150' 300'

W:\Projects\Projects F-J\FORD0078\ADMINISTRATION\Phased Demolition Plans\Demo Construction Files\Phase 1\Phase 1_Sequence 1.dgn 9/6/2012

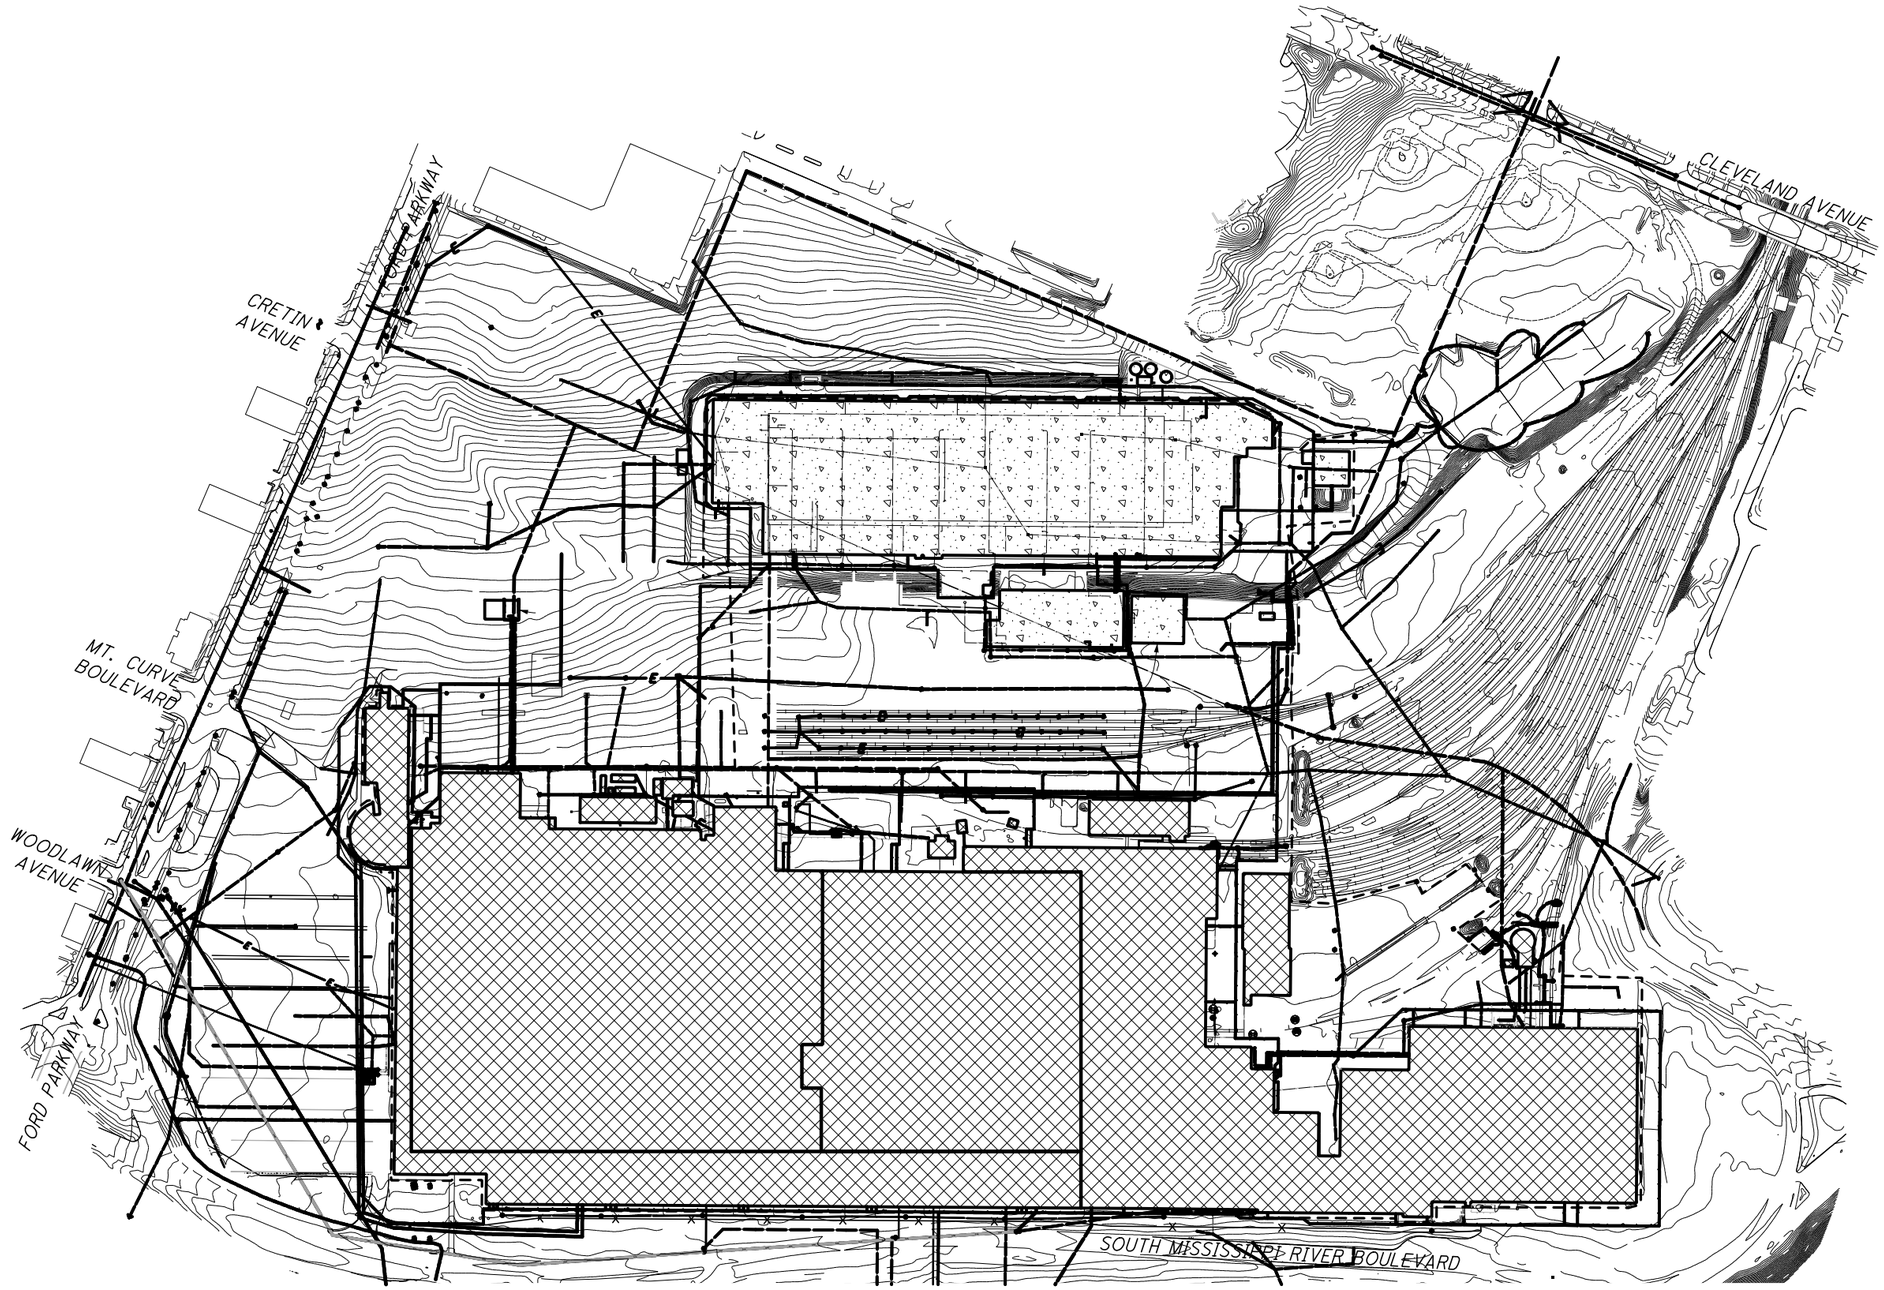

FORDLAND

The Mannik & Smith Group, Inc.

Civil Engineering, Surveying and Environmental Consulting

DIG

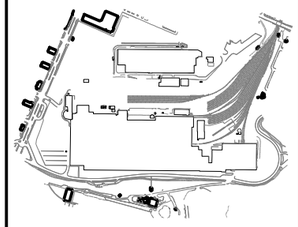

KEY PLAN

NO.	DATE	BY	DESCRIPTION
1	9/11/12	SAM	SITE PLAN SUBMITTAL
2			
3			

PROJECT

TWIN CITIES ASSEMBLY PLANT
SAINT PAUL, MINNESOTA

PHASE 1A
BUILDING DEMOLITION

2 / 6

LEGEND

BUILDING TO BE DEMOLISHED

FLOOR SLAB REMAINING

MSG

GRAPHIC SCALE

0' 75' 150' 300'

W:\Projects\Projects F-J\FORD0078\ADMINISTRATION\Phased Demolition Plans\Demo Construction Files\Phase 1\Phase 1_Sequence 2.dgn 9/6/2012

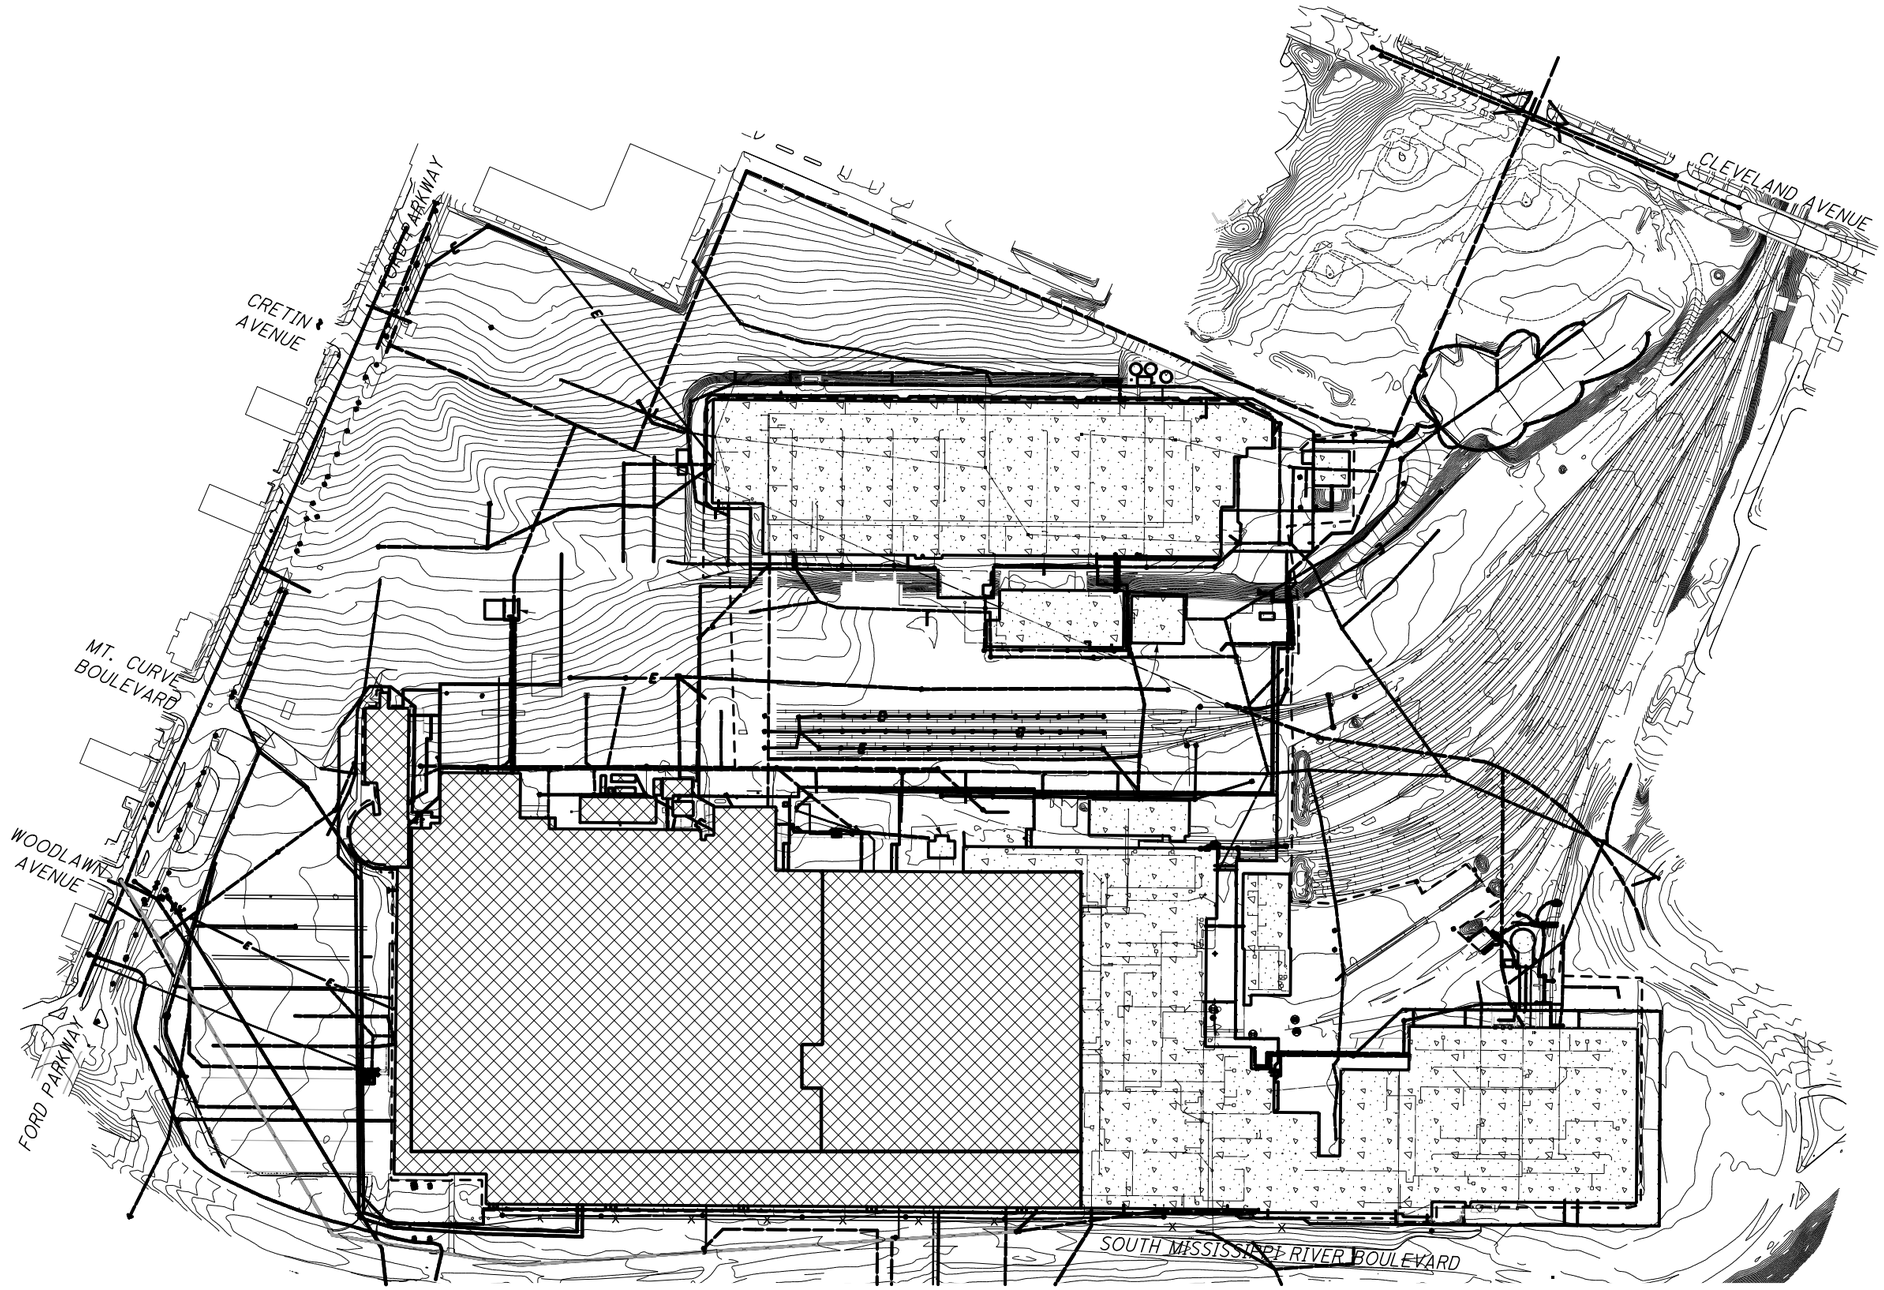

FORDLAND

The Mannik & Smith Group, Inc.

Civil Engineering, Surveying and Environmental Consulting

DIG

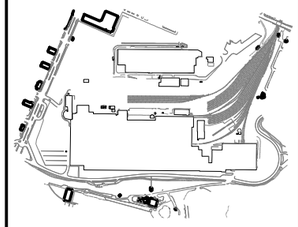

KEY PLAN

LEGEND

BUILDING TO BE DEMOLISHED

FLOOR SLAB REMAINING

MSG

GRAPHIC SCALE

0' 75' 150' 300'

NO.	DATE	BY	DESCRIPTION
1	9/11/12	SAM	SITE PLAN SUBMITTAL
2			
3			

PROJECT

TWIN CITIES ASSEMBLY PLANT
SAINT PAUL, MINNESOTA

PHASE 1B
BUILDING DEMOLITION

3 / 6

W:\Projects\Projects F-J\FORD0078\ADMINISTRATION\Phased Demolition Plans\Demo Construction Files\Phase 1\Phase 1_Sequence 3.dgn 9/6/2012

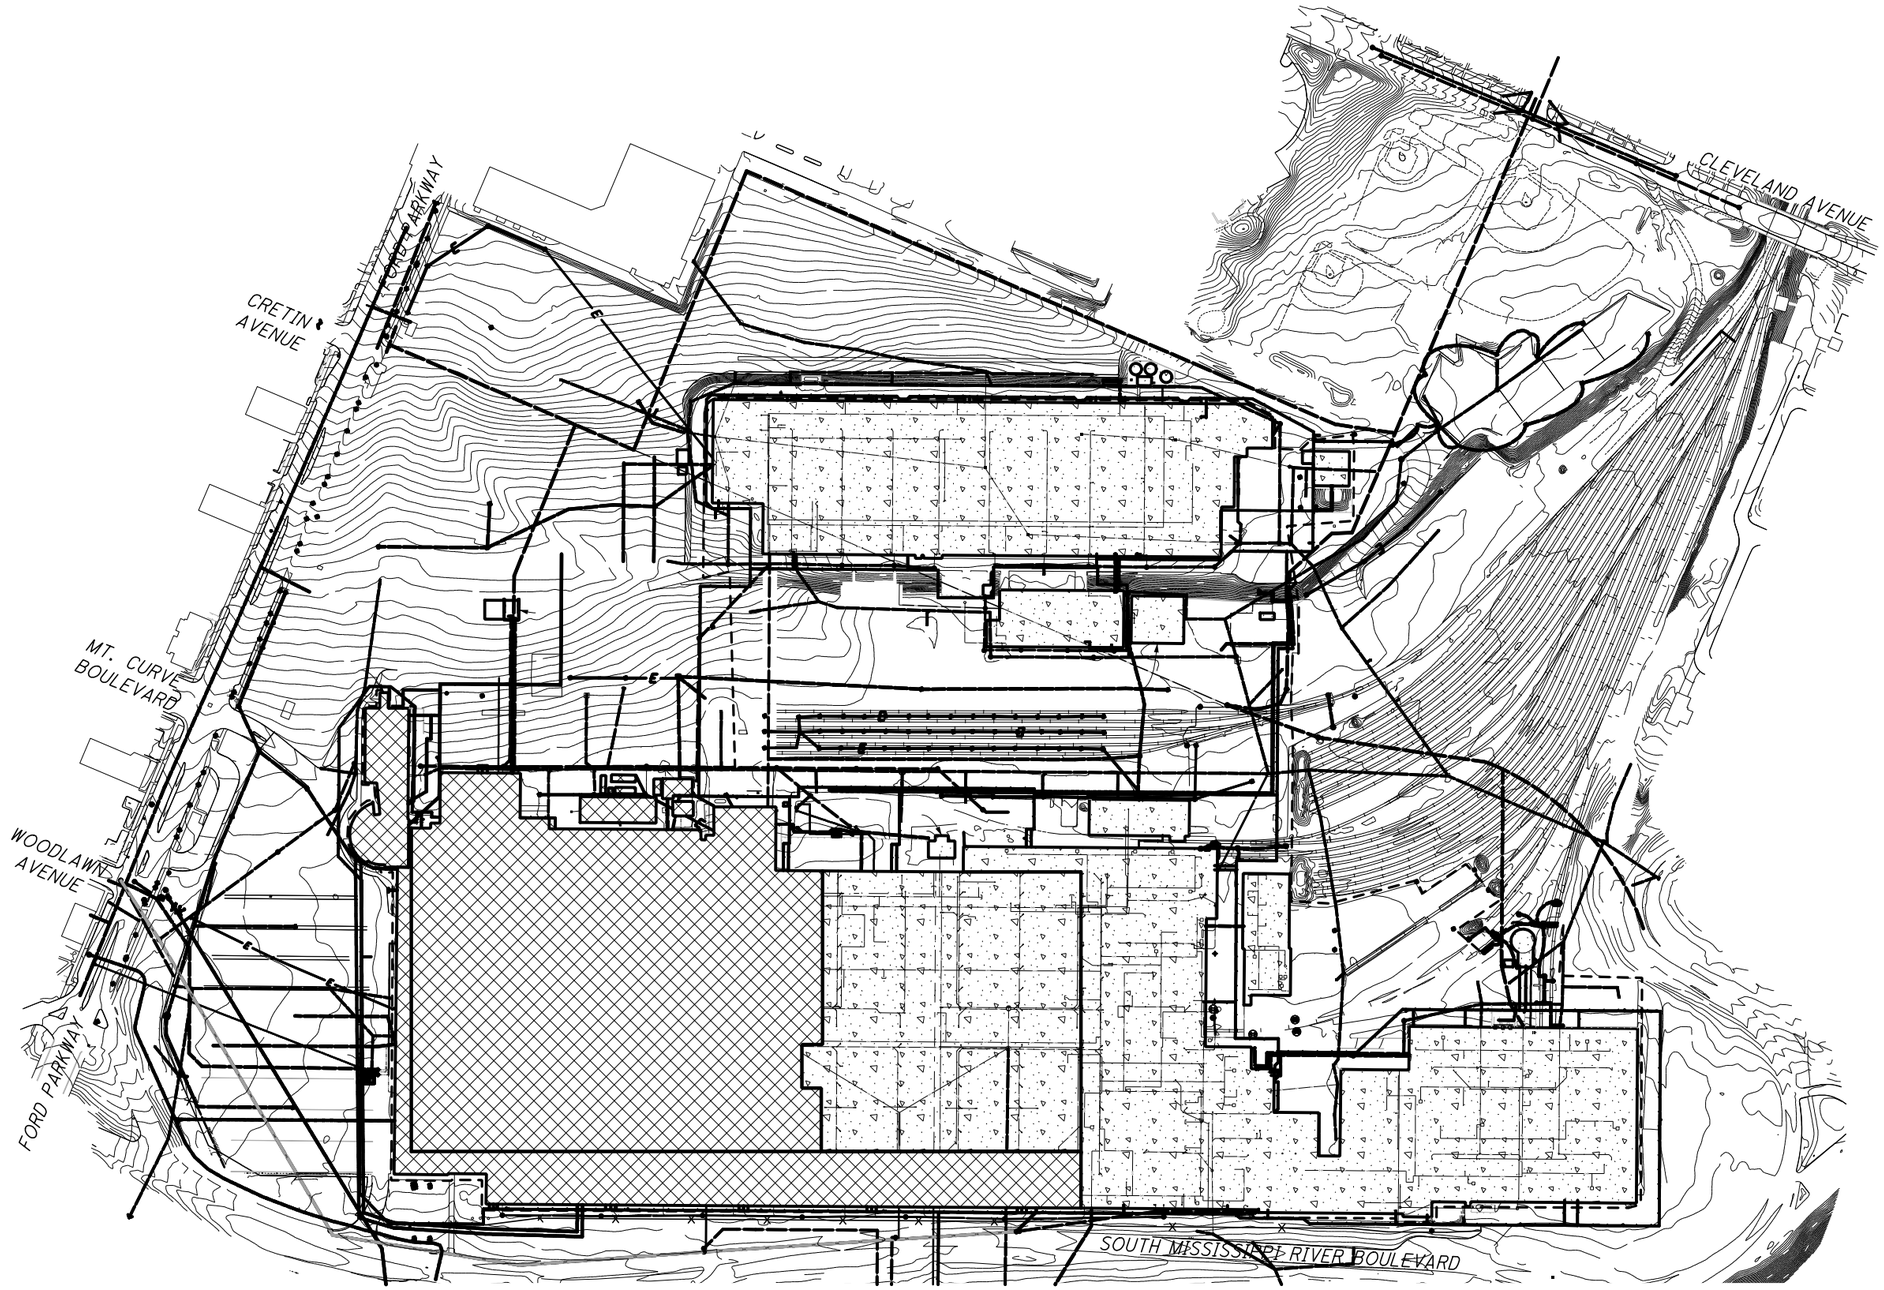

FORDLAND

The Mannik & Smith Group, Inc.

Civil Engineering, Surveying and Environmental Consulting

DIG

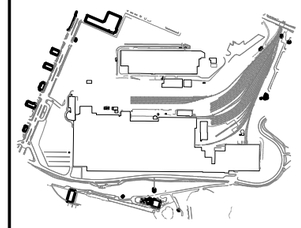

KEY PLAN

NO.	DATE	BY	DESCRIPTION
1	9/11/12	SAM	SITE PLAN SUBMITTAL
2			
3			
4			

PROJECT
TWIN CITIES ASSEMBLY PLANT
SAINT PAUL, MINNESOTA

PHASE 1C
BUILDING DEMOLITION

LEGEND

- BUILDING TO BE DEMOLISHED
- FLOOR SLAB REMAINING

MSG

GRAPHIC SCALE

0' 75' 150' 300'

W:\Projects\Projects F-J\FORD0078\ADMINISTRATION\Phased Demolition Plans\Demo Construction Files\Phase 1\Phase 1_Sequence 4.dgn 9/6/2012

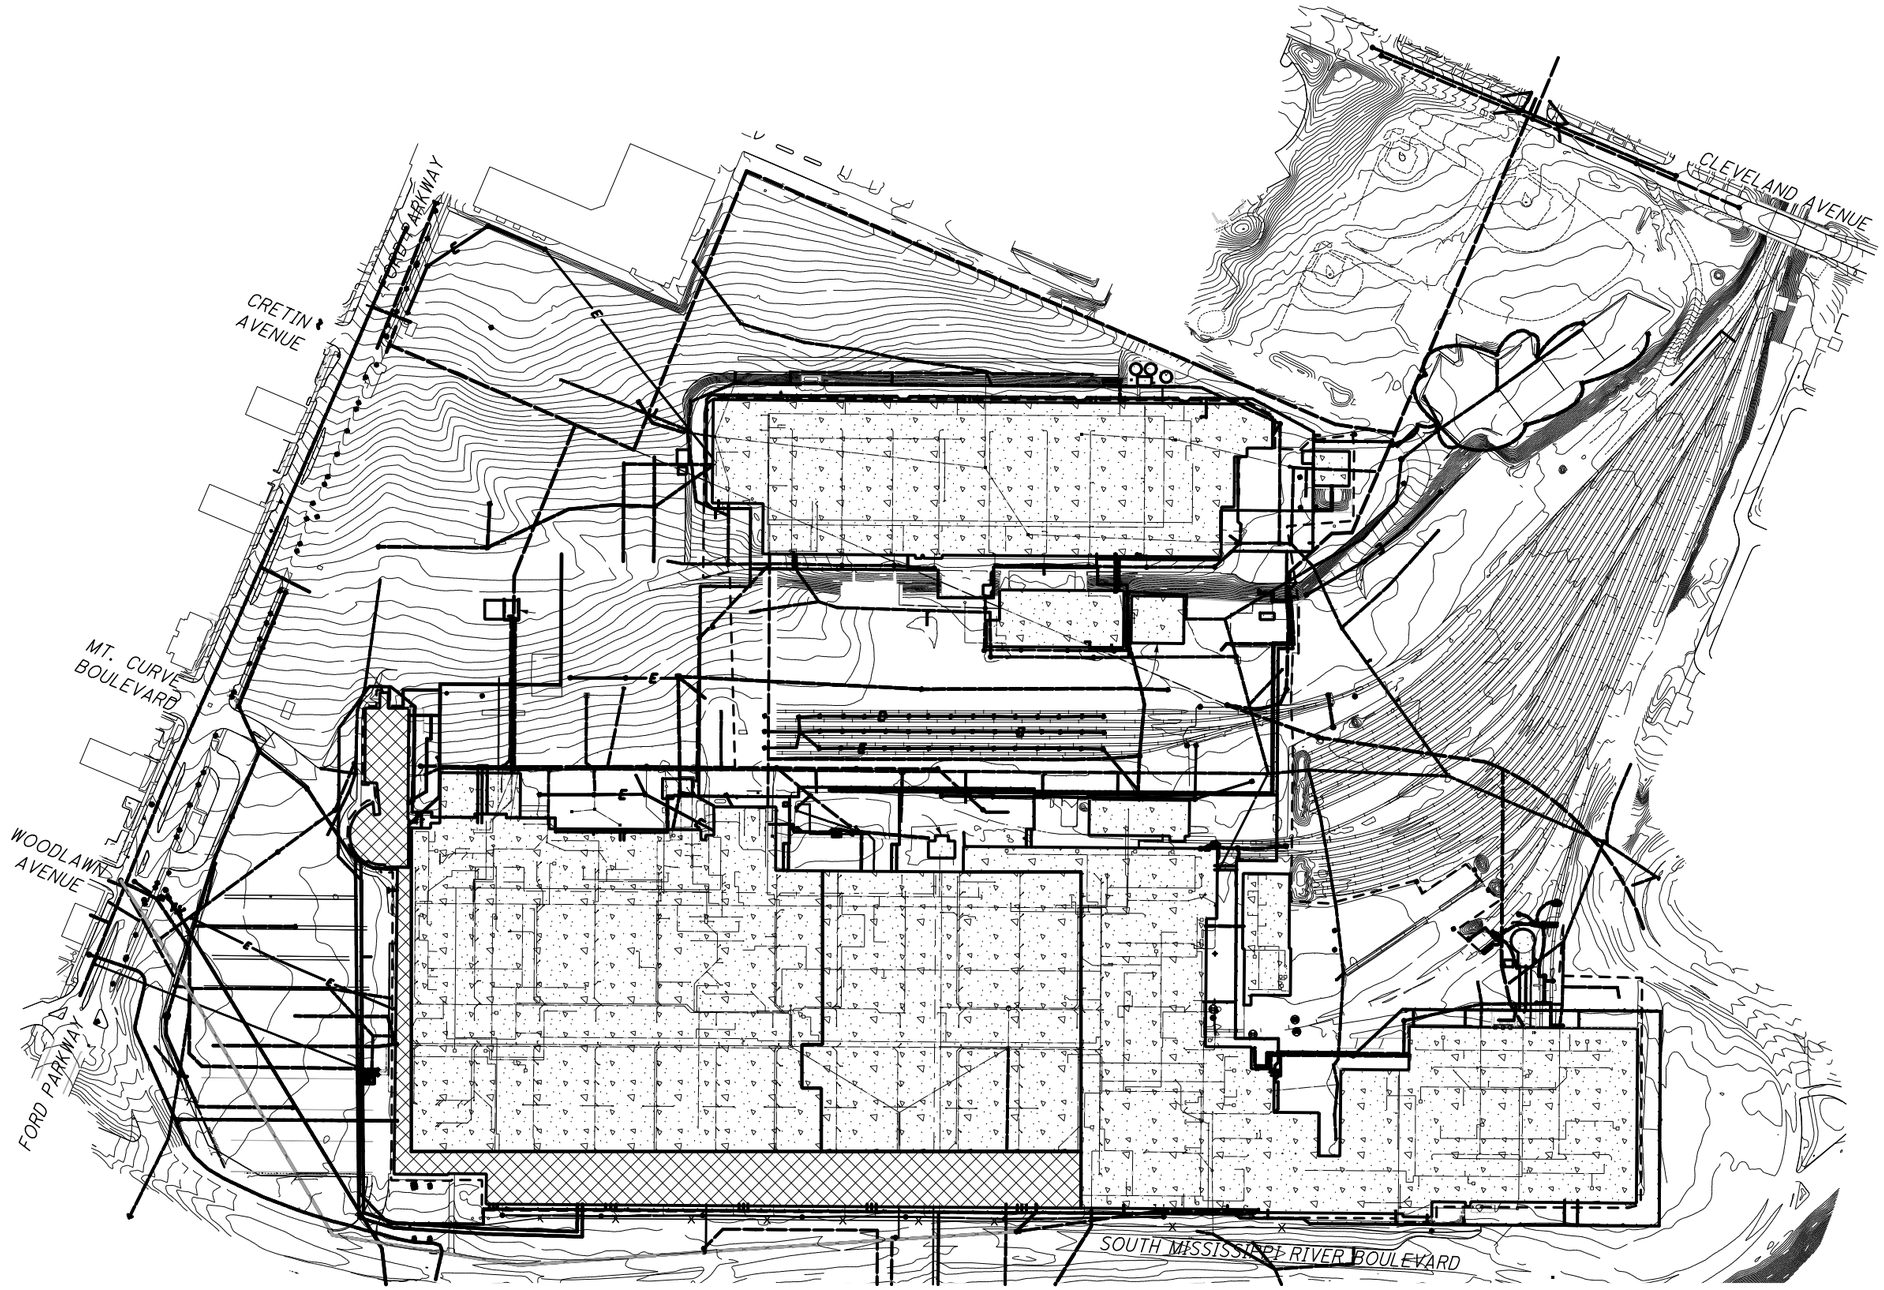

FORDLAND

The Mannik & Smith Group, Inc.

Civil Engineering, Surveying and Environmental Consulting

DIG

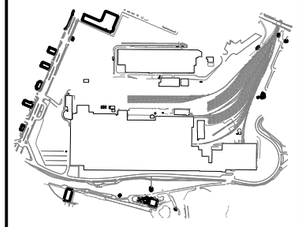

KEY PLAN

NO.	DATE	BY	DESCRIPTION
1	9/11/12	SAM	SITE PLAN SUBMITTAL
2			
3			

PROJECT
TWIN CITIES ASSEMBLY PLANT
SAINT PAUL, MINNESOTA

PHASE 1D
BUILDING DEMOLITION

LEGEND

- BUILDING TO BE DEMOLISHED
- FLOOR SLAB REMAINING

MSG

GRAPHIC SCALE
0' 75' 150' 300'

W:\Projects\Projects F-J\FORD0078\ADMINISTRATION\Phased Demolition Plans\Demo Construction Files\Phase 1\Phase 1_Sequence 5.dgn 9/6/2012

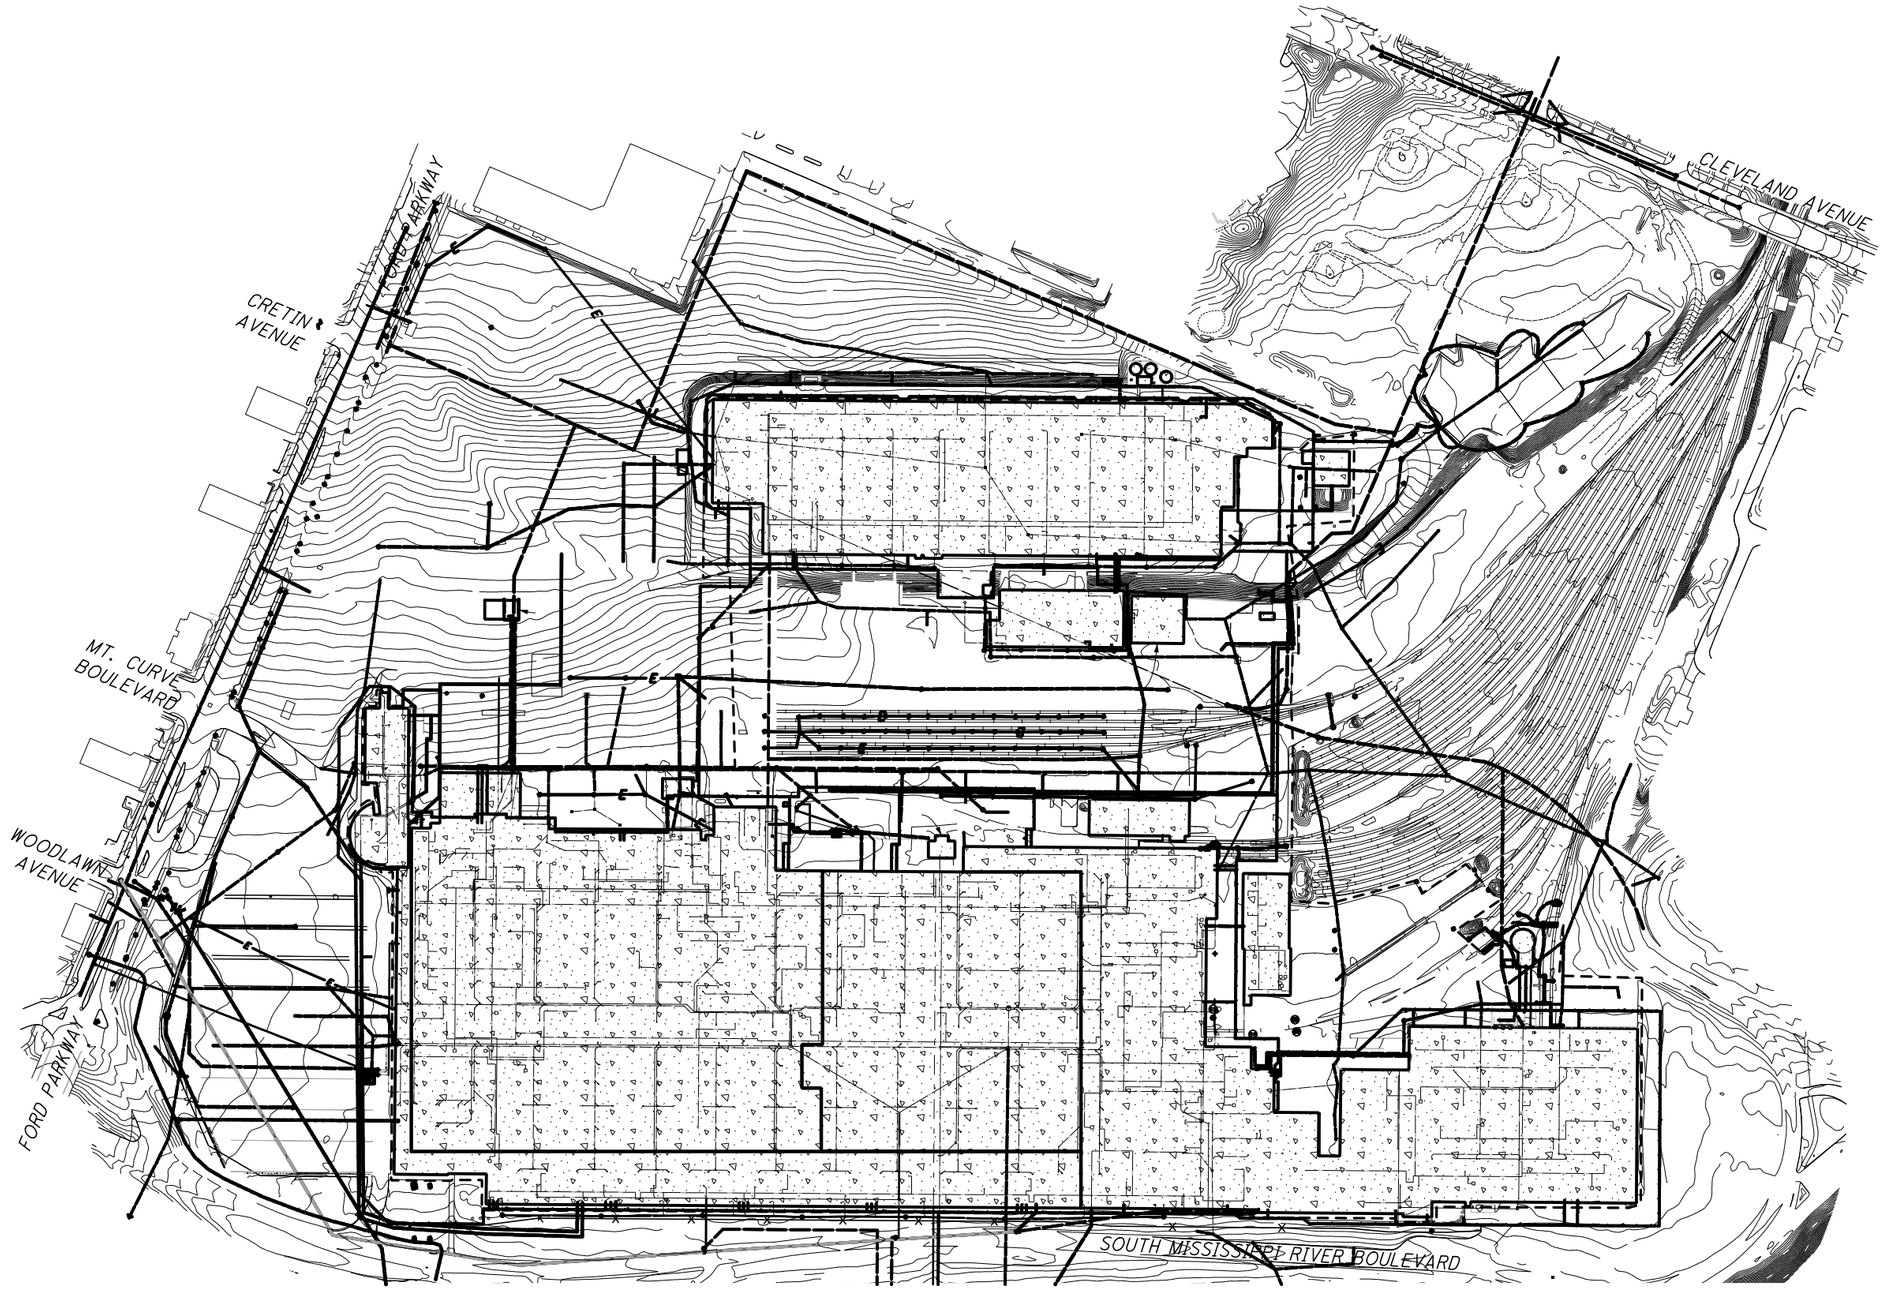

FORDLAND

The Mannik & Smith Group, Inc.

Civil Engineering, Surveying and Environmental Consulting

DIG

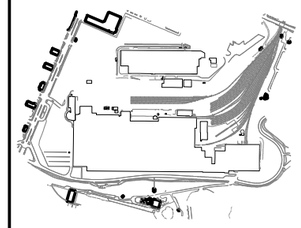

KEY PLAN

NO.	DATE	BY	DESCRIPTION
1	9/11/12	SAH	SITE PLAN SUBMITTAL
2			
3			
4			

PROJECT

TWIN CITIES ASSEMBLY PLANT
SAINT PAUL, MINNESOTA

PHASE 1E
BUILDING DEMOLITION

LEGEND

- BUILDING TO BE DEMOLISHED
- FLOOR SLAB REMAINING

MSG

GRAPHIC SCALE

0' 75' 150' 300'

W:\Projects\Projects F-J\FORD0078\ADMINISTRATION\Phased Demolition Plans\Demo Construction Files\Phase 1\Phase 1_Sequence 6.dgn 9/6/2012

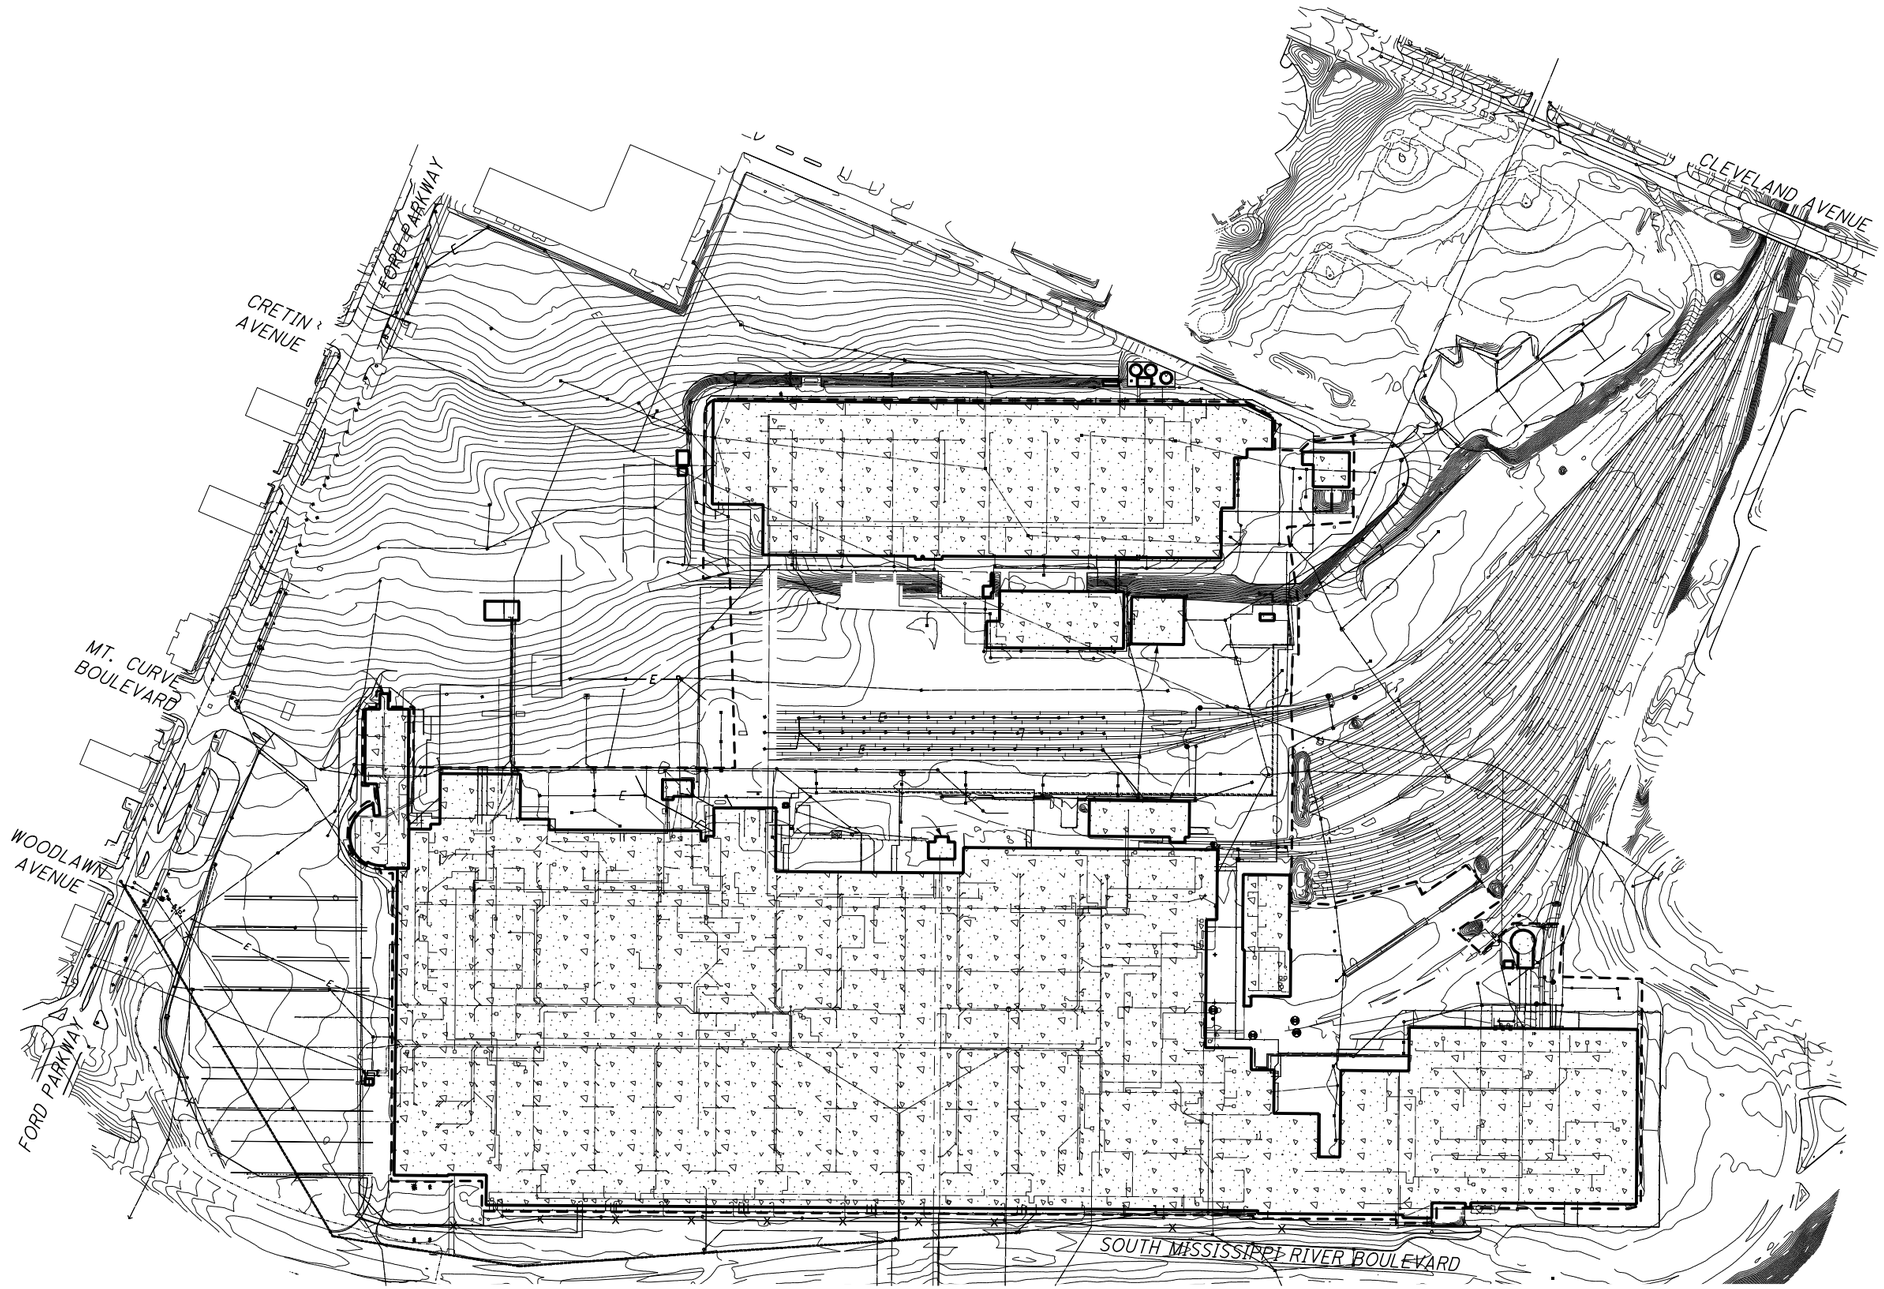

FORDLAND

The Mannik & Smith Group, Inc.

Civil Engineering, Surveying and Environmental Consulting

DIG

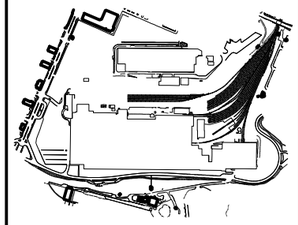

KEY PLAN

NO.	DATE	BY	DESCRIPTION
1	9/11/12	SAH	SITE PLAN SUBMITTAL

PROJECT
TWIN CITIES ASSEMBLY PLANT
SAINT PAUL, MINNESOTA

PHASE 2
SLAB DEMOLITION

1 / 6

LEGEND

FLOOR SLAB REMAINING

MSG

GRAPHIC SCALE

0' 75' 150' 300'

9/6/2012

W:\Projects\Projects F-J\FORD0078\ADMINISTRATION\Phased Demolition Plans\Demo Construction Files\Phase 2\Phase 2.dgn

FORDLAND

The Mannik & Smith Group, Inc.

Civil Engineering, Surveying and Environmental Consulting

DIG

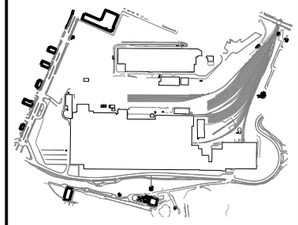

KEY PLAN

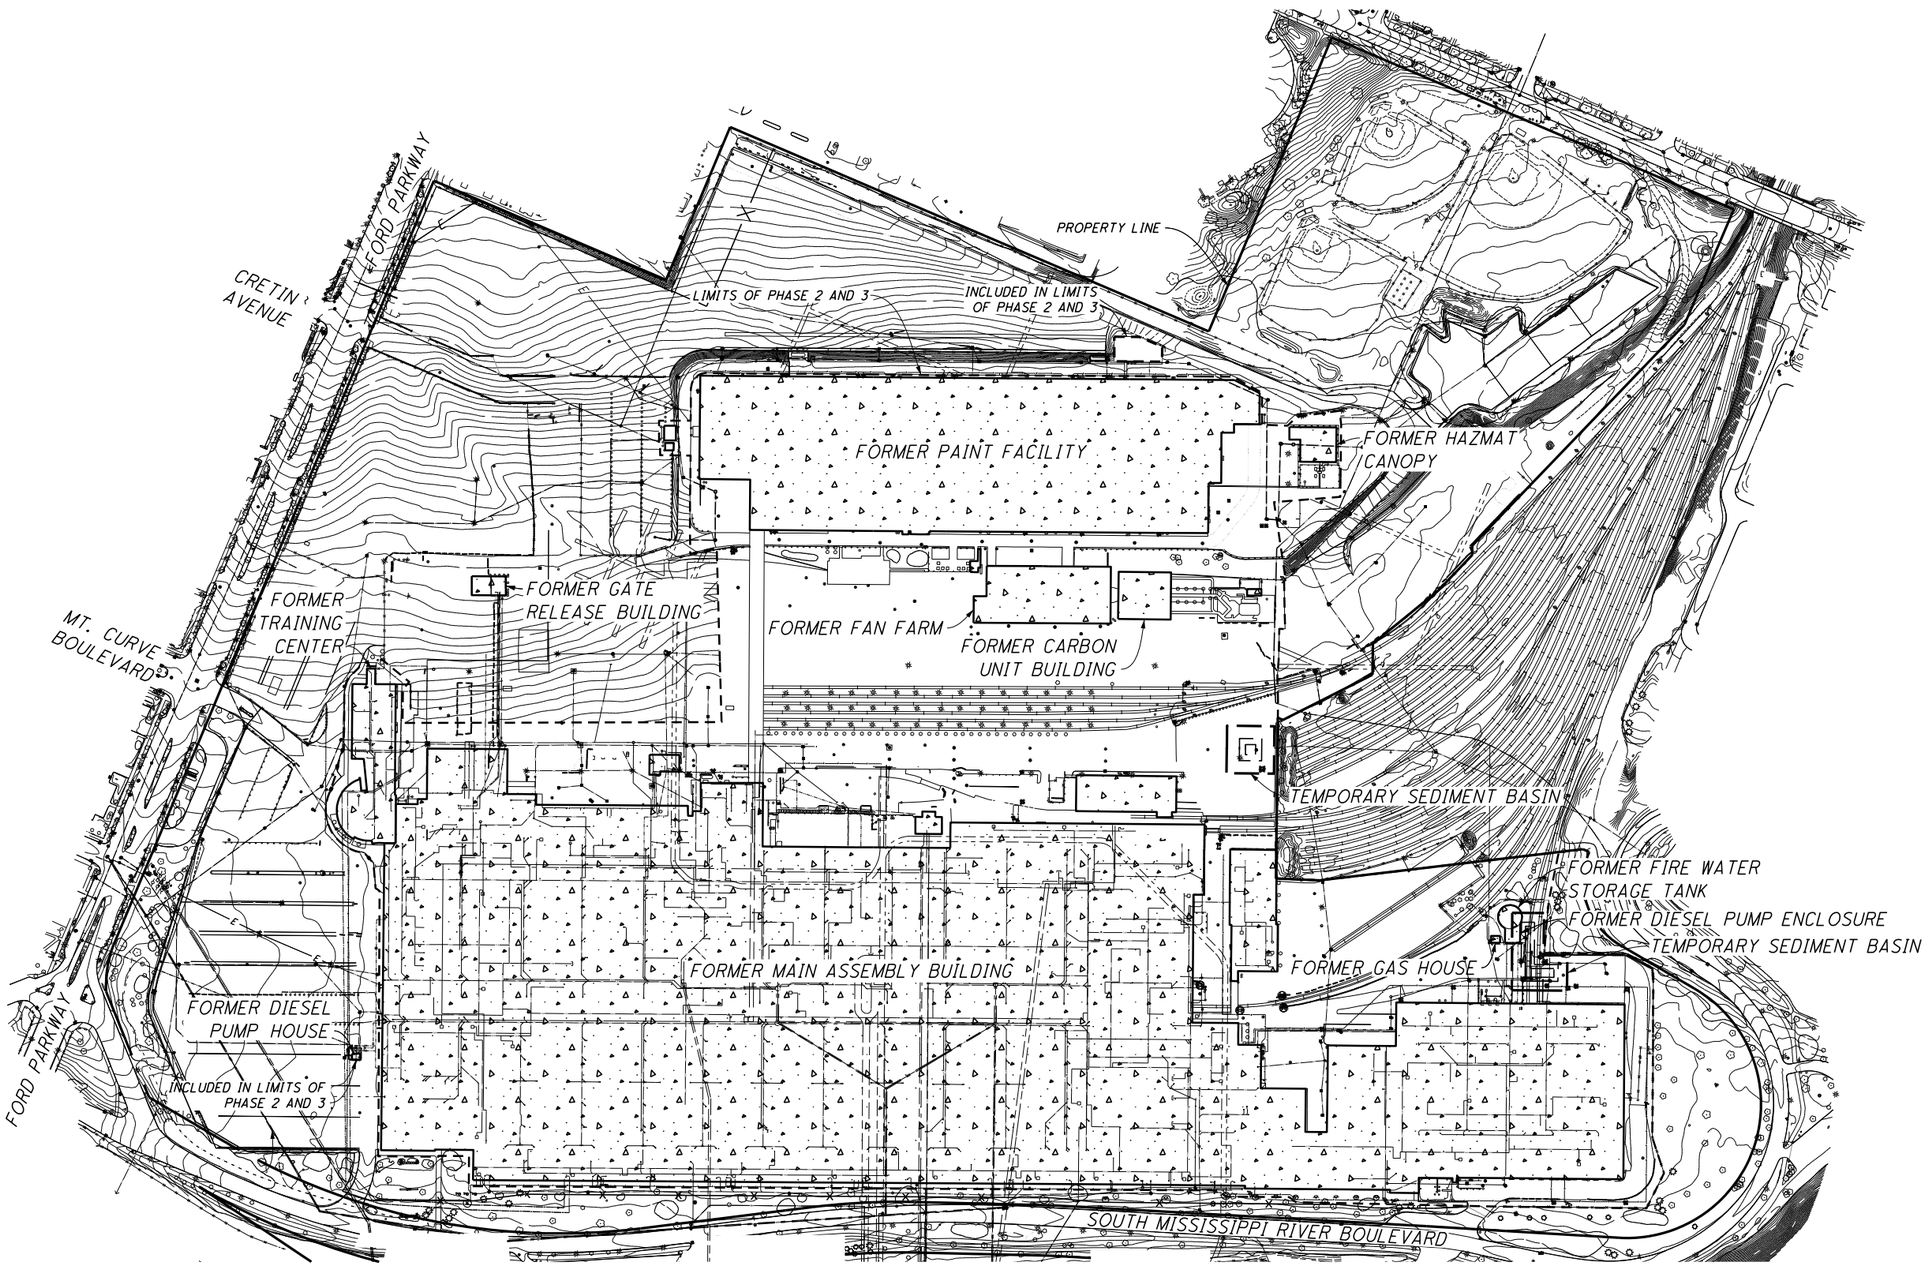

LEGEND

BUILDING SLAB

GRAPHIC SCALE

0' 75' 150' 300'

NO.	DATE	BY	DESCRIPTION
	11/9/12	LLH	SITE PLAN SUBMITTAL

PROJECT

TWIN CITIES ASSEMBLY PLANT
SAINT PAUL, MINNESOTA

PHASE 2 & 3
DEMOLITION SEQUENCING

1/5

11/8/2012

W:\Projects\Projects F-J\FORD0078\CAD\CUT SHEETS\Phase 2\FORD0078_SQ_01A_Phase_2.dgn

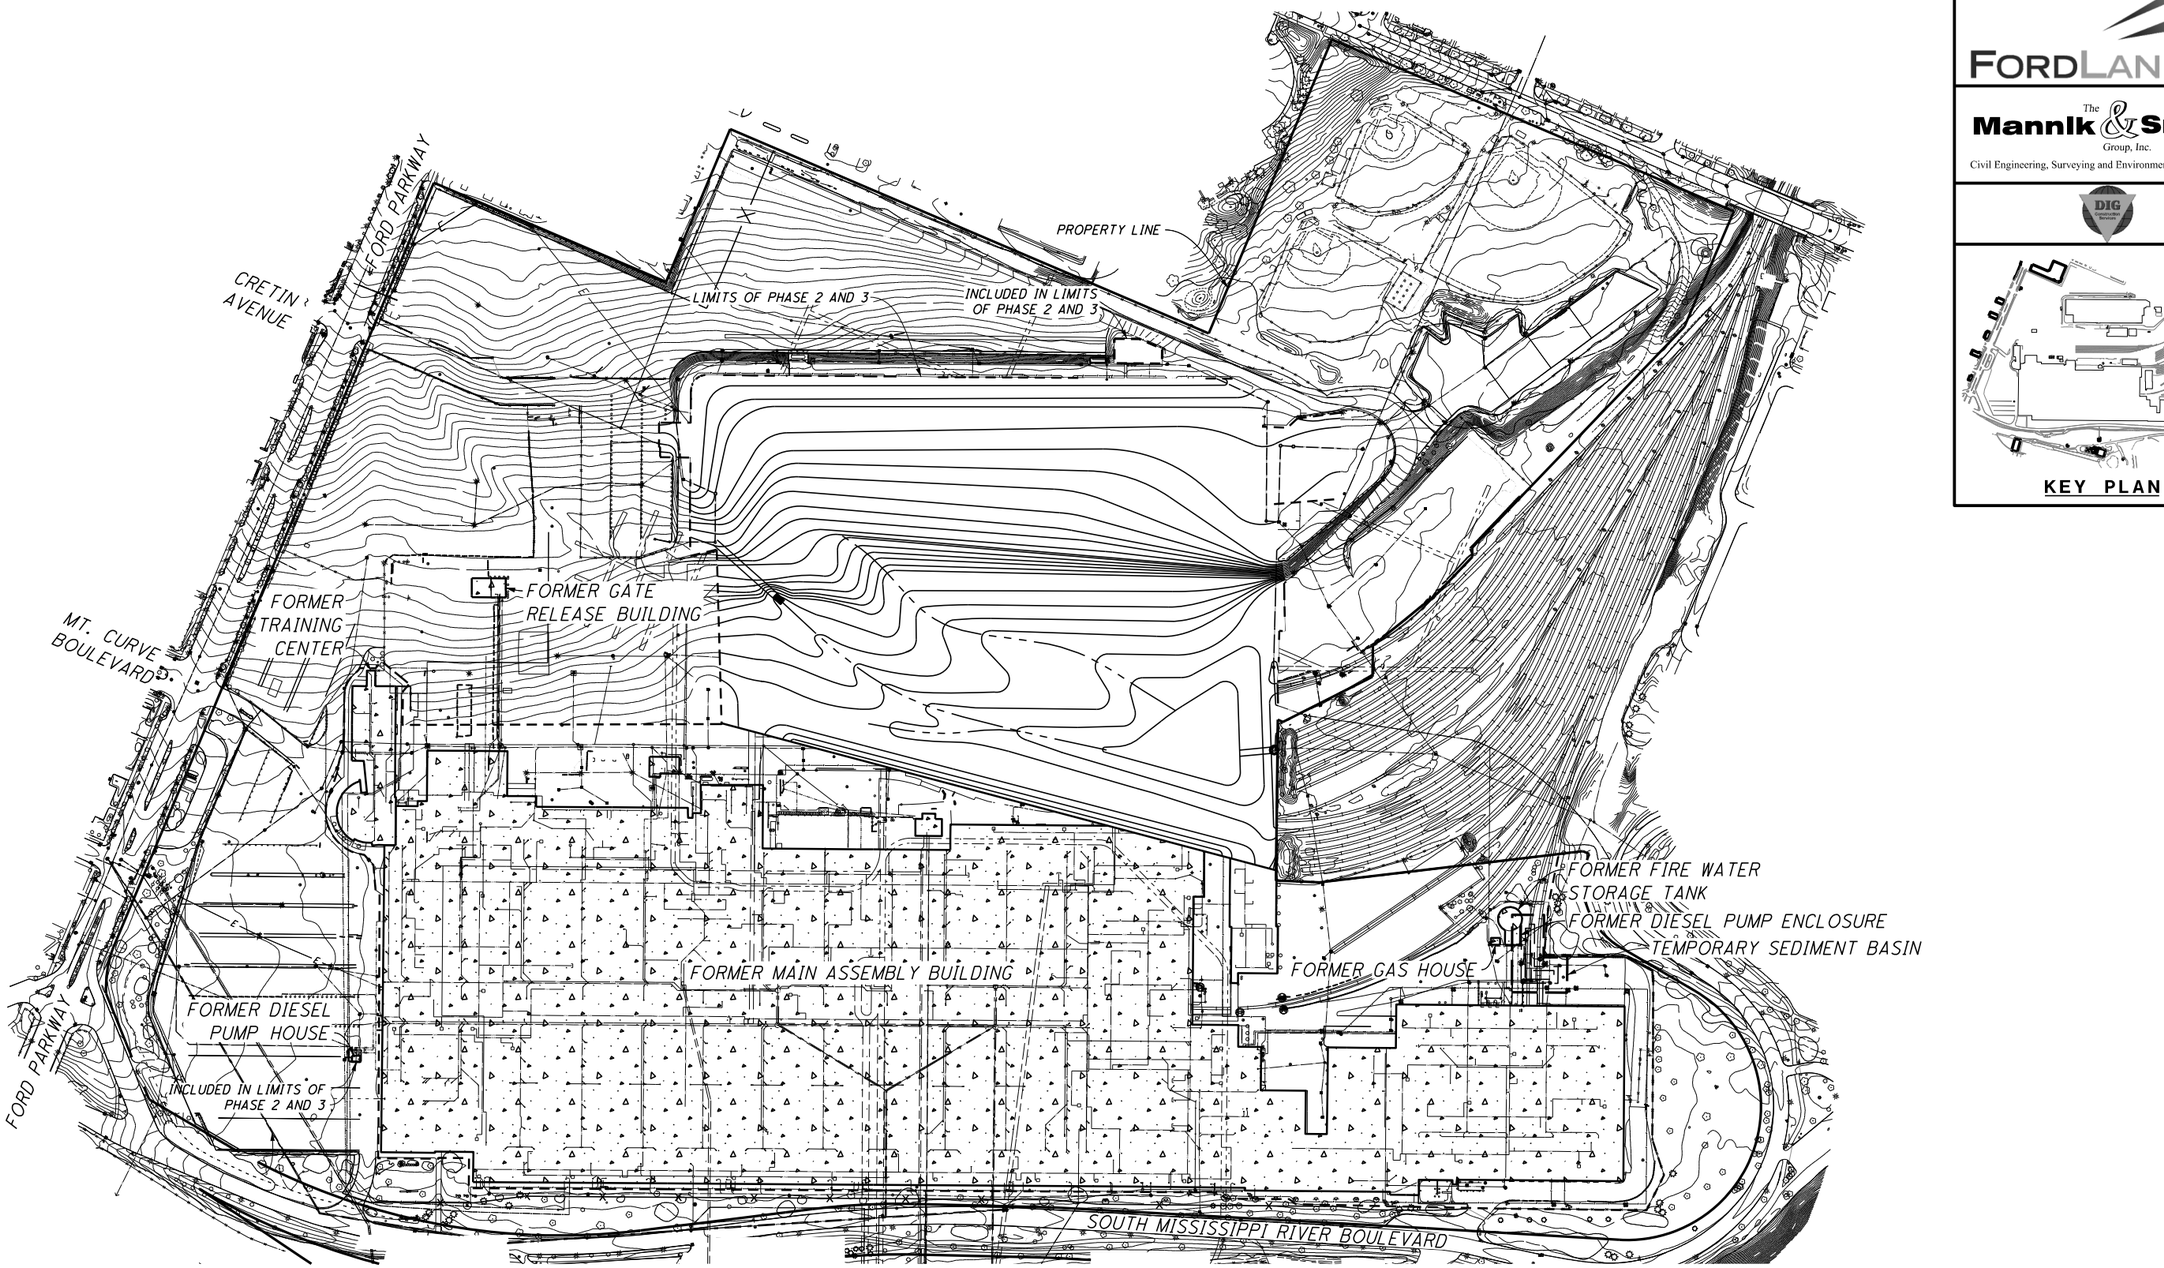

FORDLAND

The Mannik & Smith Group, Inc.

Civil Engineering, Surveying and Environmental Consulting

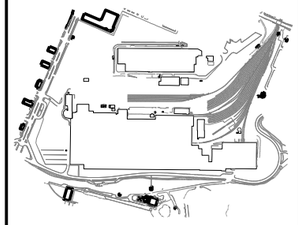

KEY PLAN

NO.	DATE	BY	DESCRIPTION
1	11/9/12	LLM	SITE PLAN SUBMITTAL

PROJECT
TWIN CITIES ASSEMBLY PLANT
SAINT PAUL, MINNESOTA

PHASE 2 & 3
DEMOLITION SEQUENCING
STAGE A

2 / 5

LEGEND

BUILDING SLAB

GRAPHIC SCALE
0' 75' 150' 300'

11/8/2012

W:\Projects\Projects F-J\FORD0078\CAD\CUT SHEETS\Phase 2\FORD0078_SQ_01_Phase_2.dgn

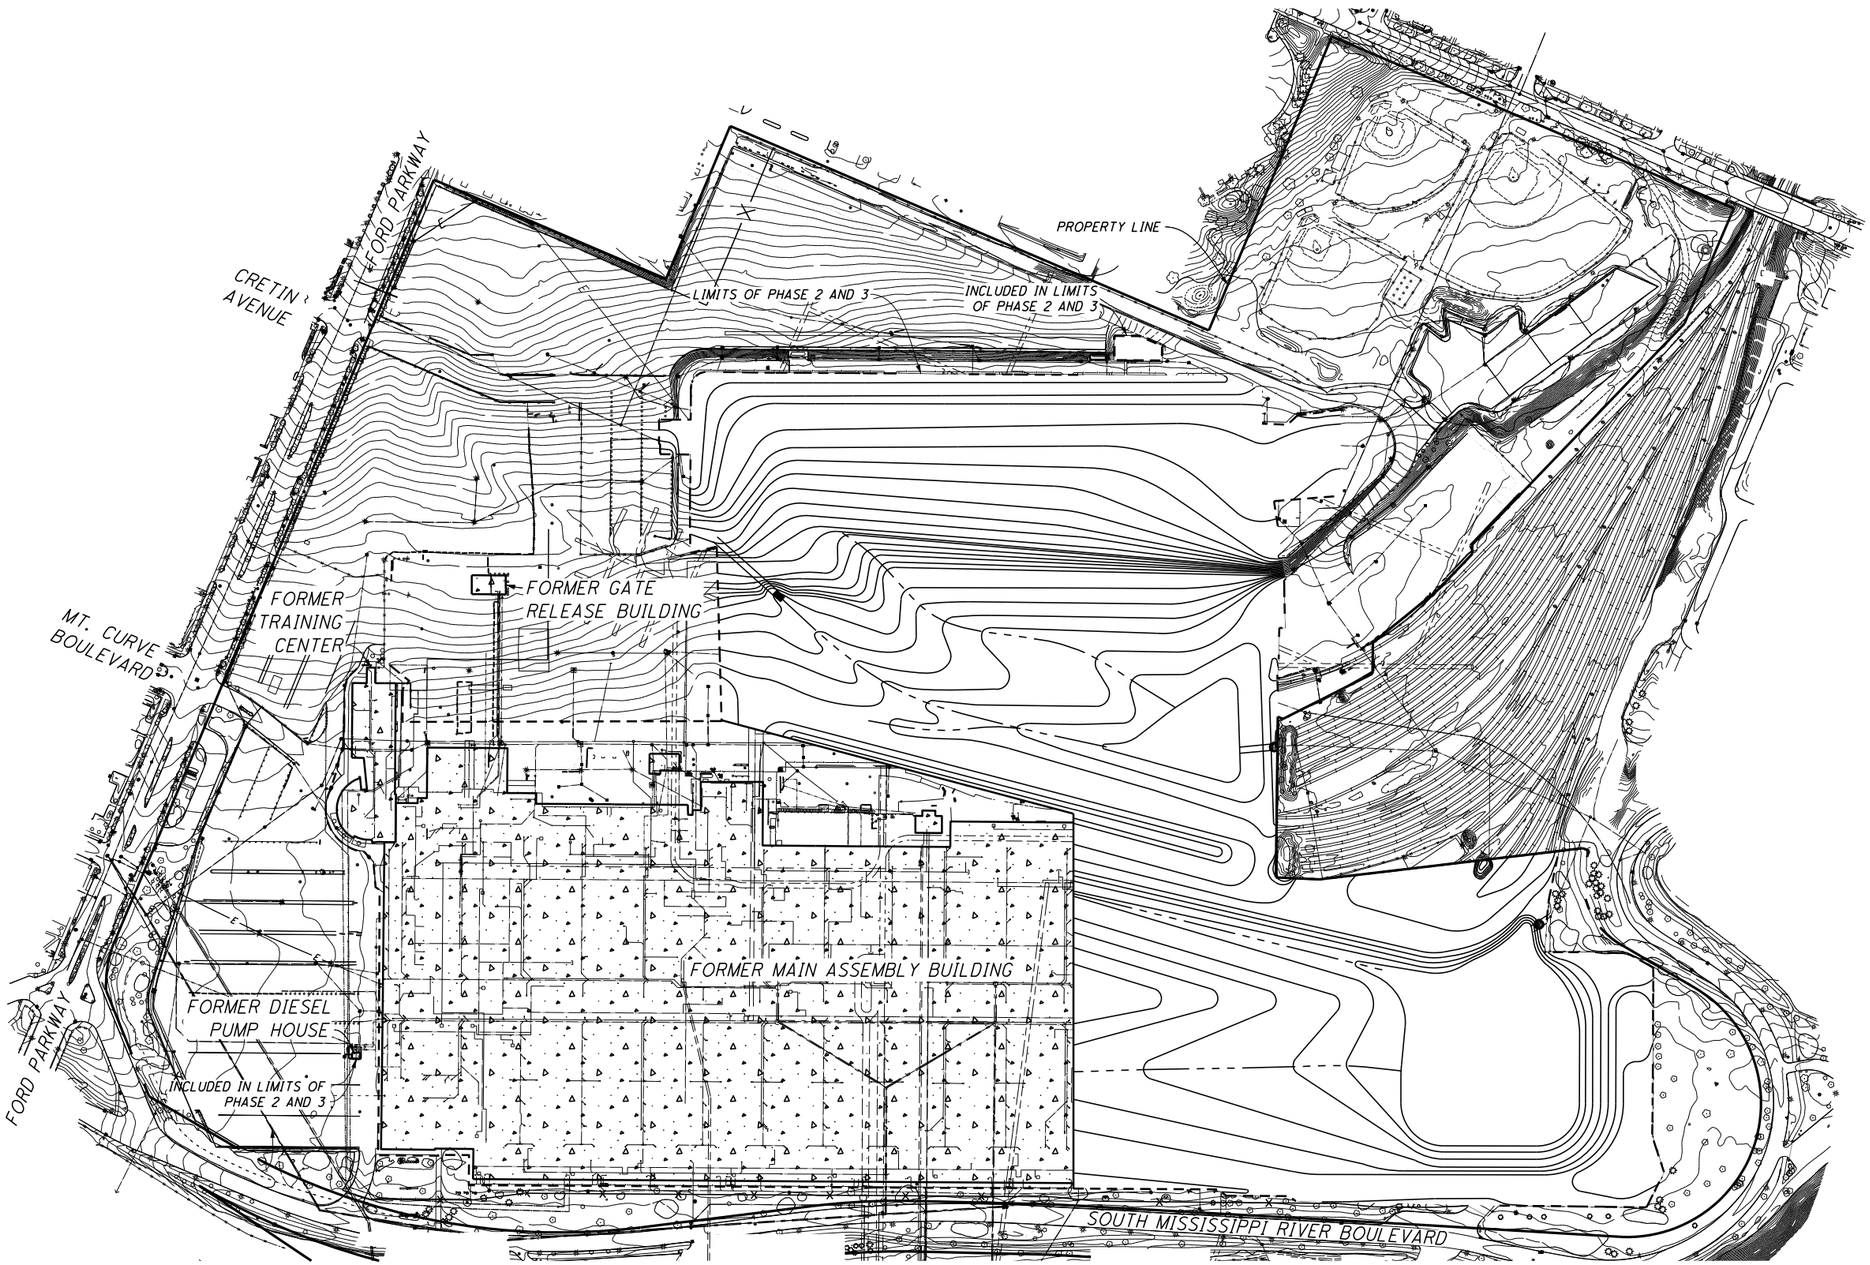

LEGEND

BUILDING SLAB

GRAPHIC SCALE

0' 75' 150' 300'

FORDLAND

The Mannik & Smith Group, Inc.

Civil Engineering, Surveying and Environmental Consulting

DIG

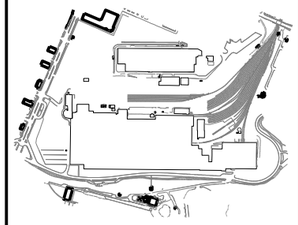

KEY PLAN

NO.	DATE	BY	DESCRIPTION
1	11/9/12	LLM	SITE PLAN SUBMITTAL

PROJECT

TWIN CITIES ASSEMBLY PLANT
SAINT PAUL, MINNESOTA

PHASE 2 & 3
DEMOLITION SEQUENCING
STAGE B

3 / 5

11/8/2012

W:\Projects\Projects F-J\FORD0078\CAD\CUT SHEETS\Phase 2\FORD0078_SQ_02_Phase_2.dgn

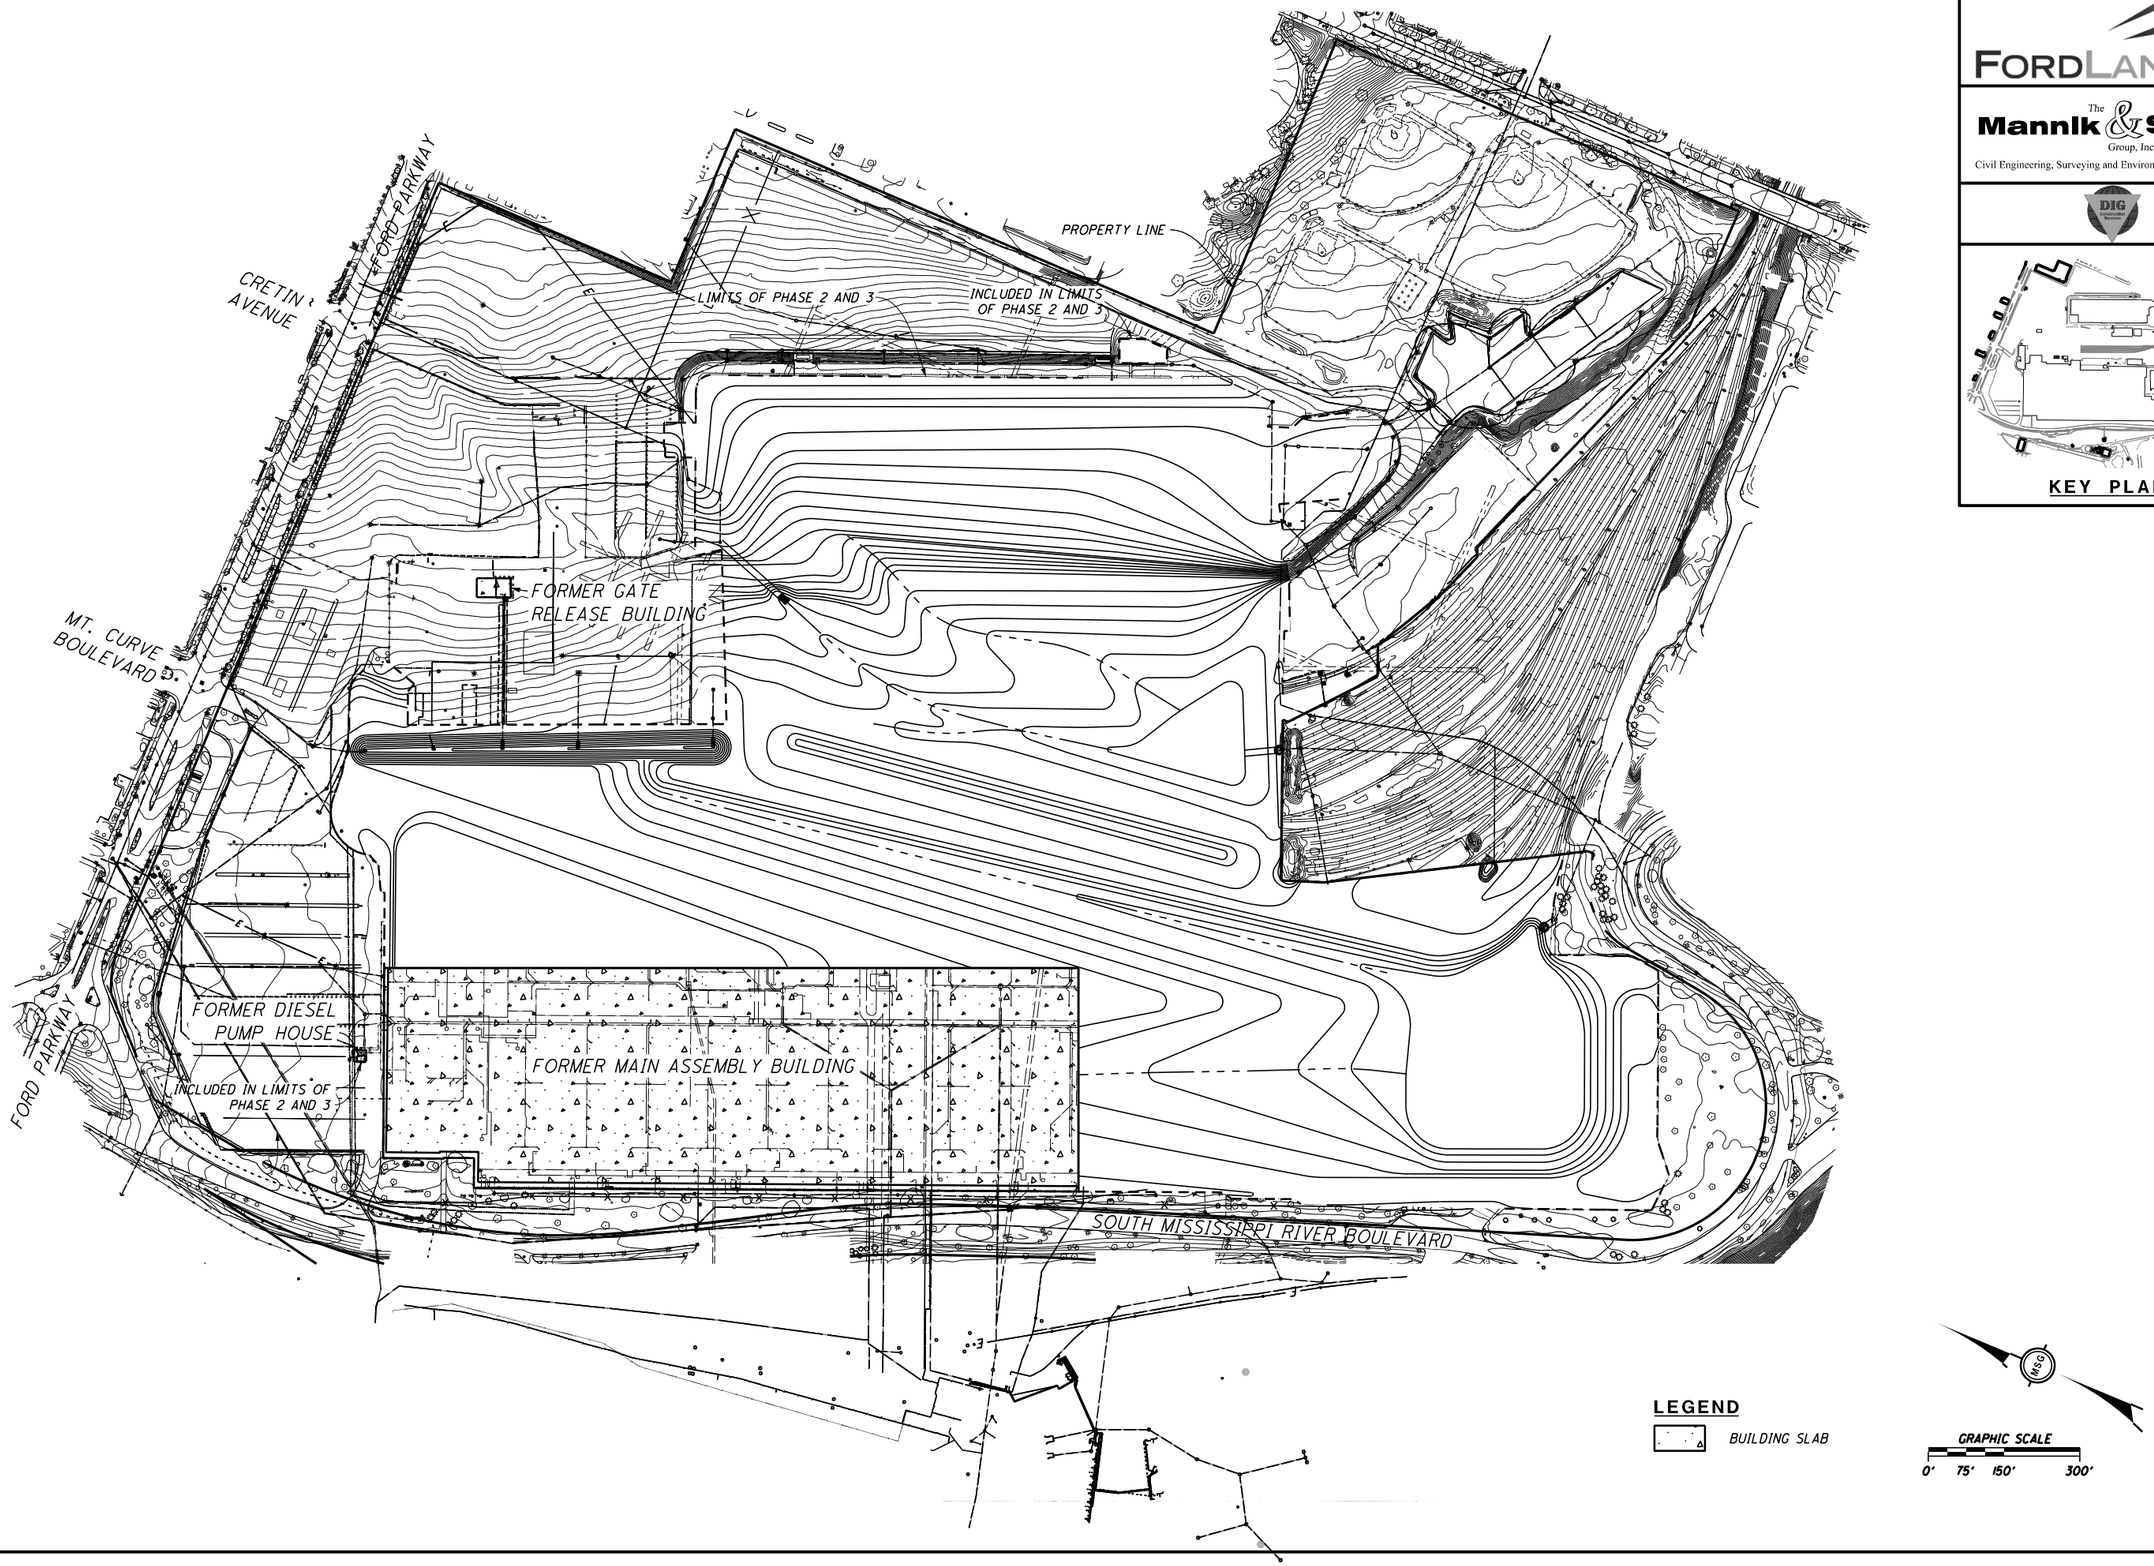

FORDLAND

The Mannik & Smith Group, Inc.

Civil Engineering, Surveying and Environmental Consulting

DIG

KEY PLAN

NO.	DATE	BY	DESCRIPTION
1	11/9/12	LLM	SITE PLAN SUBMITTAL

PROJECT
TWIN CITIES ASSEMBLY PLANT
SAINT PAUL, MINNESOTA

PHASE 2 & 3
DEMOLITION SEQUENCING
STAGE C

4 / 5

11/8/2012

W:\Projects\Projects F-J\FORD0078\CAD\CUT SHEETS\Phase 2\FORD0078_SQ_03_Phase_2.dgn

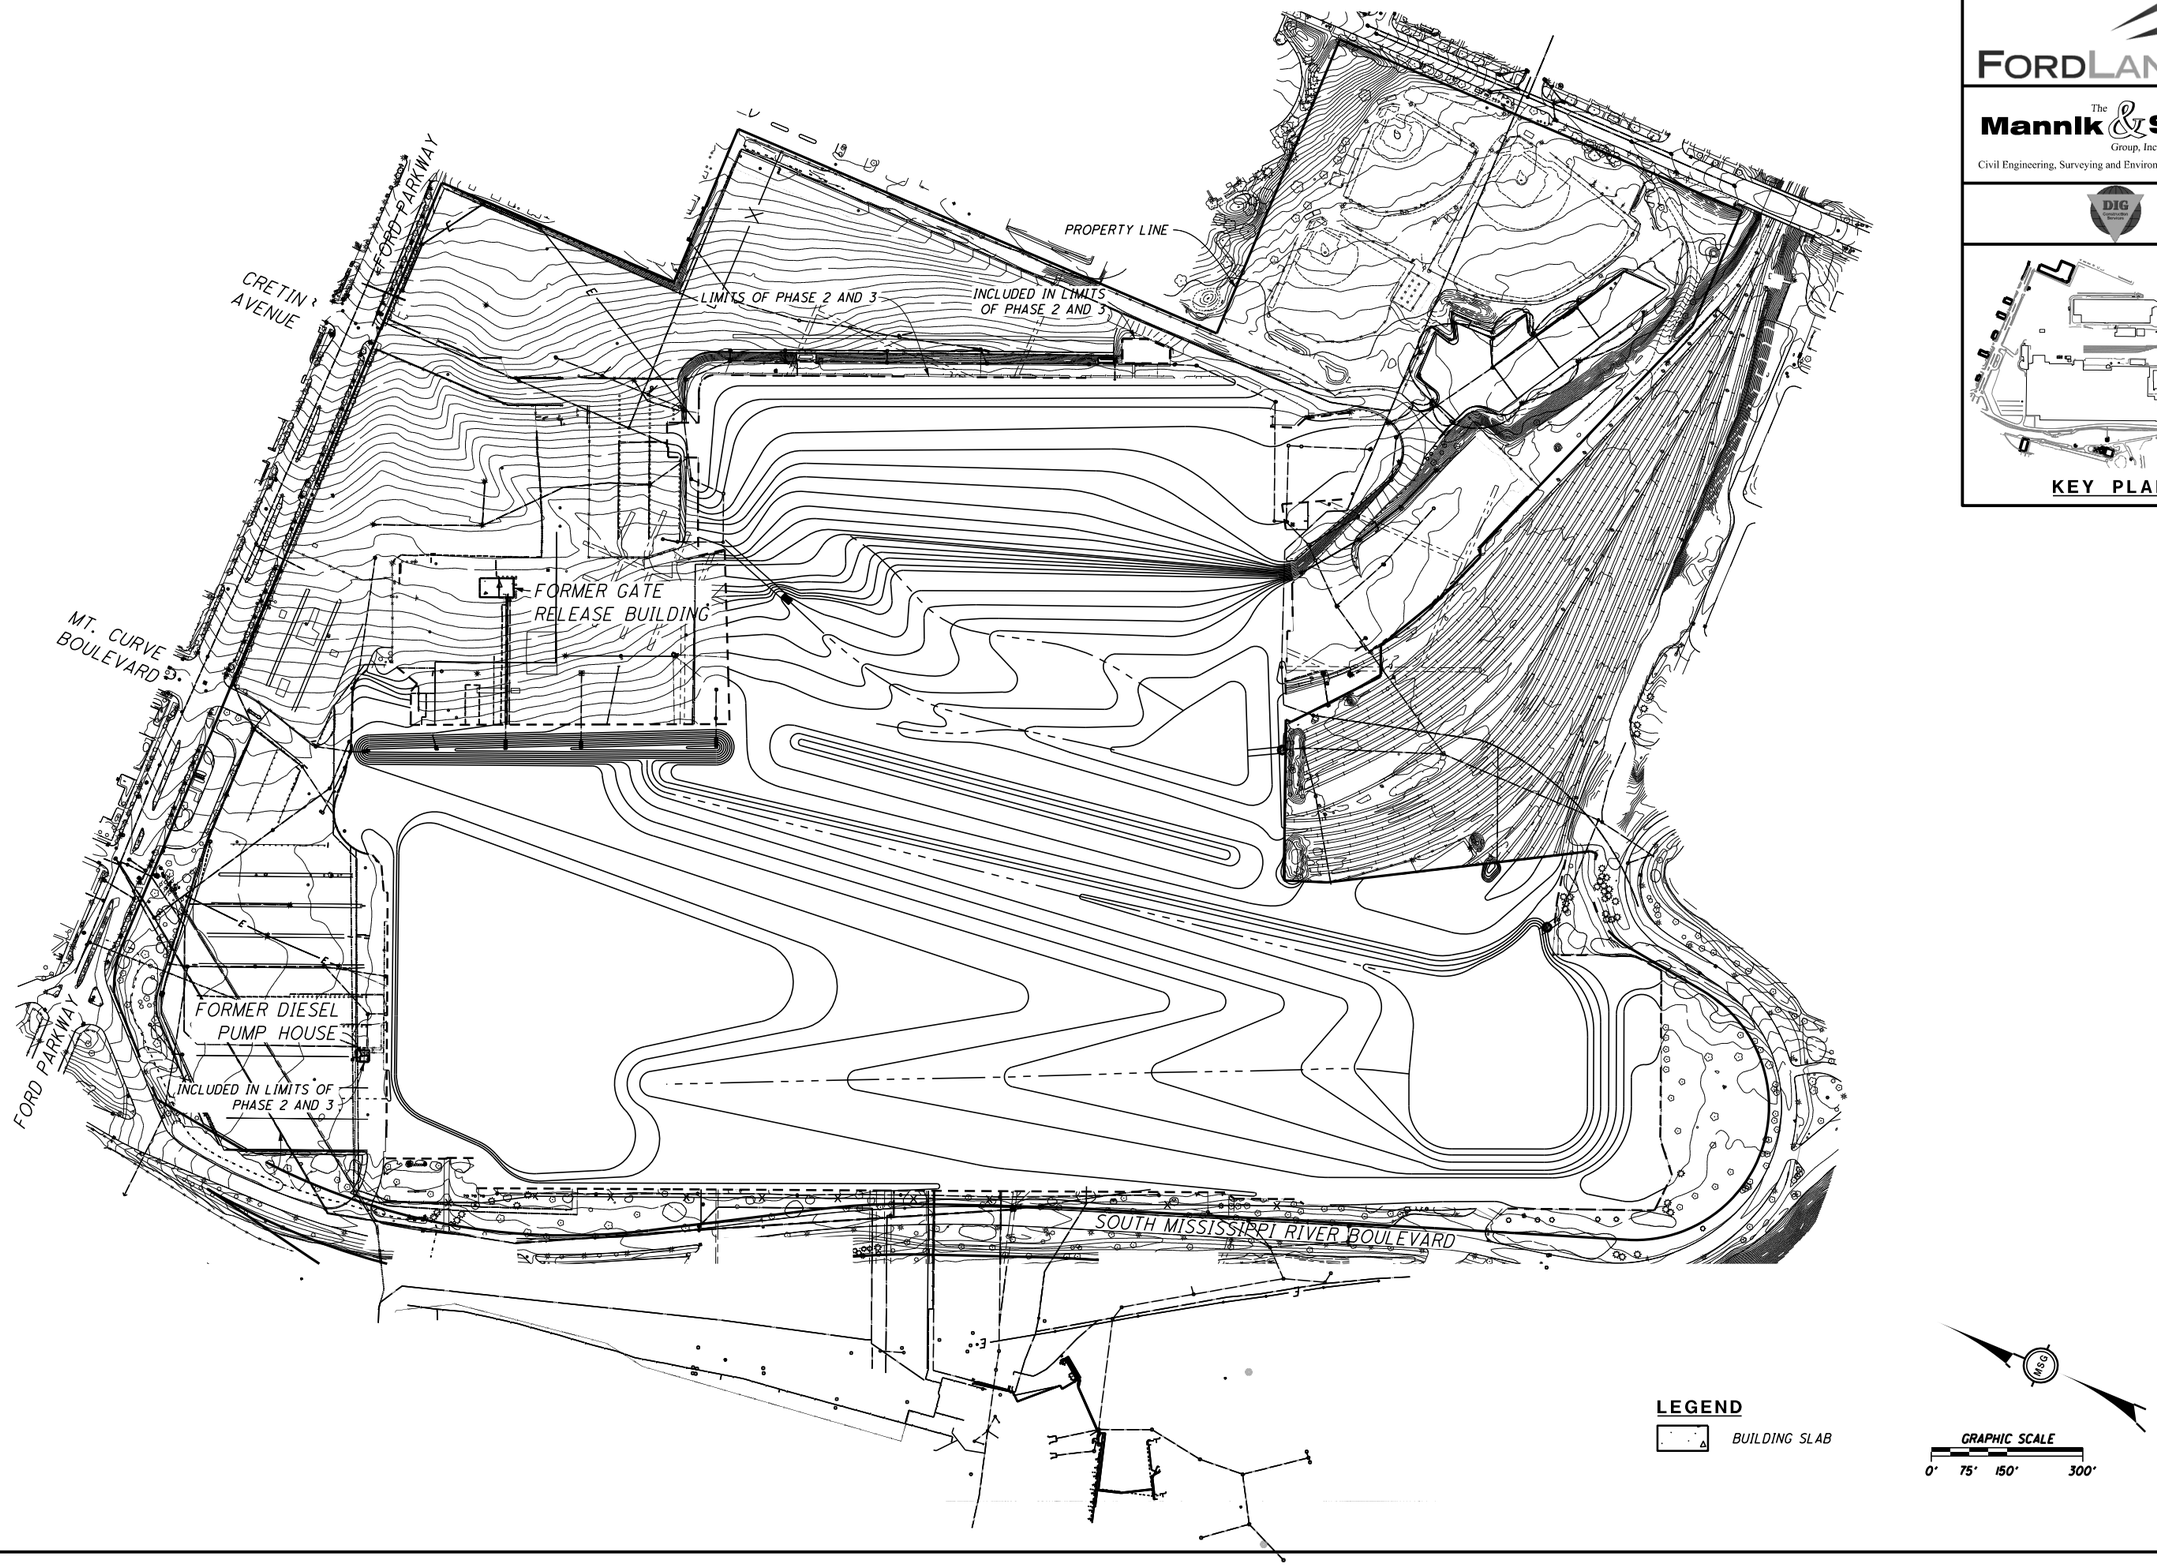

FORDLAND

The Mannik & Smith Group, Inc.

Civil Engineering, Surveying and Environmental Consulting

DIG

KEY PLAN

NO.	DATE	BY	DESCRIPTION
1	11/9/12	LLM	SITE PLAN SUBMITTAL

PROJECT
TWIN CITIES ASSEMBLY PLANT
SAINT PAUL, MINNESOTA

PHASE 2 & 3
DEMOLITION SEQUENCING
STAGE D

5 / 5

11/8/2012

W:\Projects\Projects F-J\FORD0078\CAD\CUT SHEETS\Phase 2\FORD0078_SQ_04_Phase_2.dgn